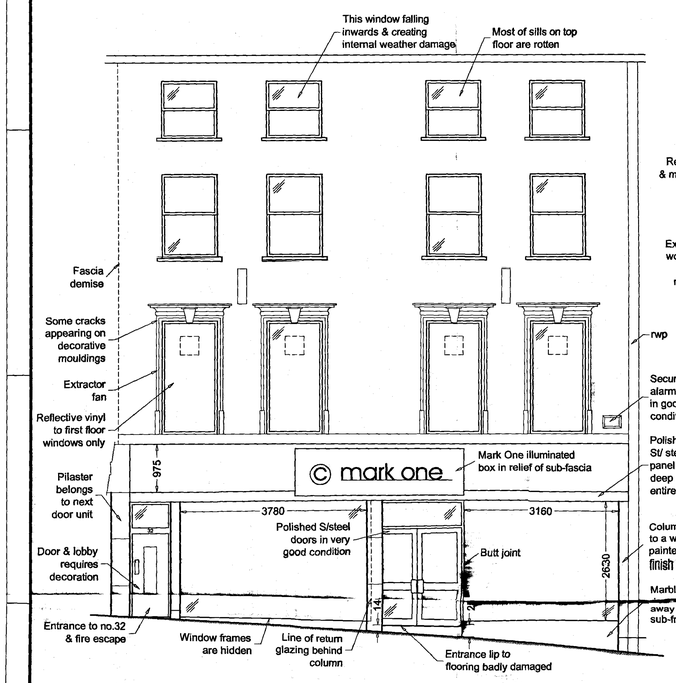

Existing Fascia Elevation
Scale 1:50@A1

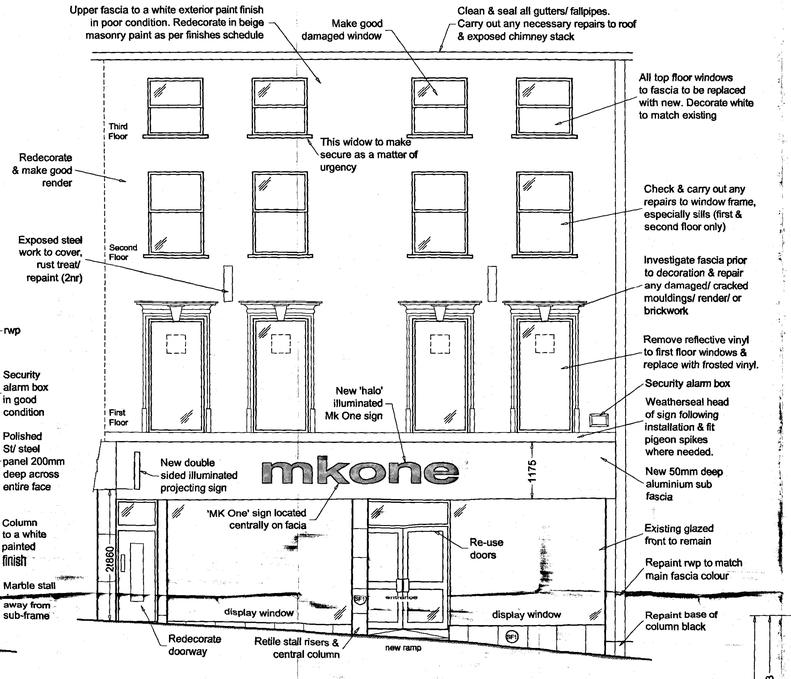

Proposed Fascia Elevation
Scale 1:50@A1

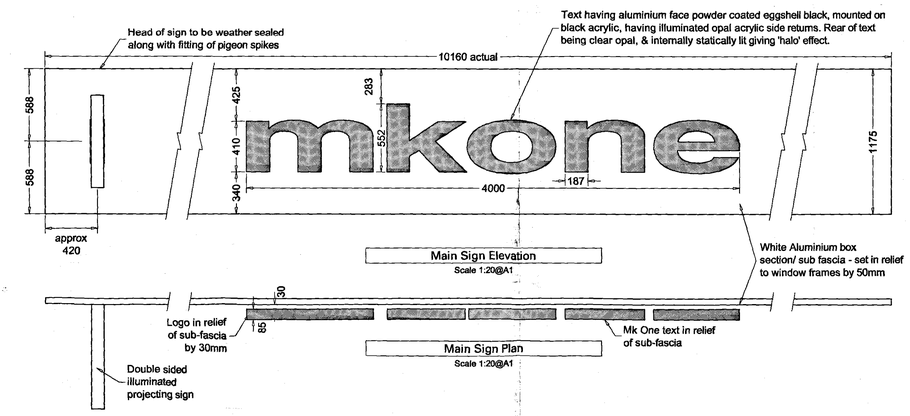

Main Sign Elevation
Scale 1:20@A1

Main Sign Plan
Scale 1:20@A1

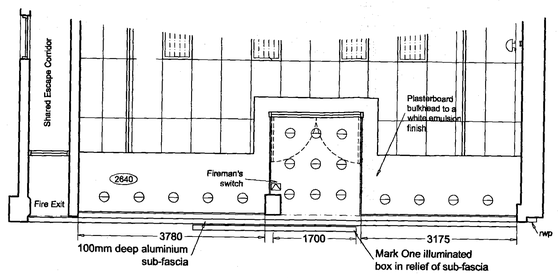

Existing Fascia Plan
Scale 1:50@A1

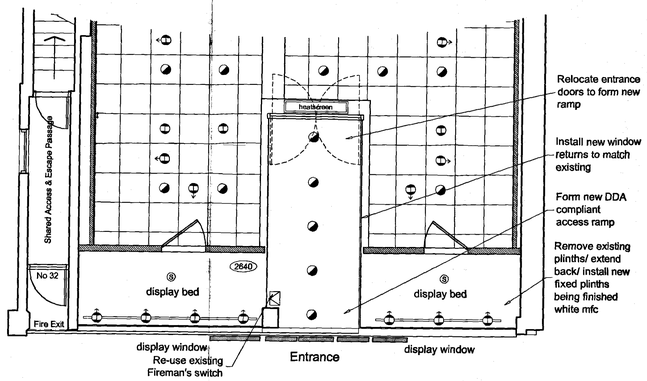

Proposed Fascia Plan
Scale 1:50@A1

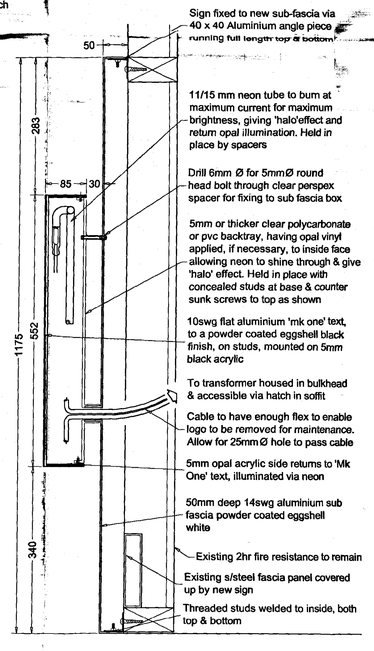

Main Sign Section
Scale 1:50@A1

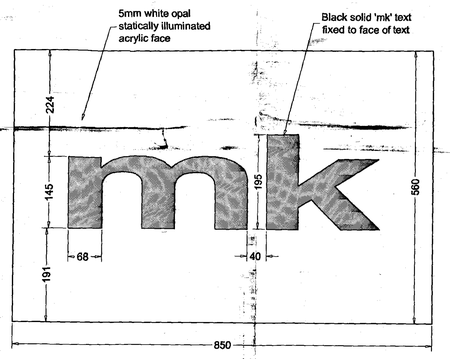

FRONT ELEVATION

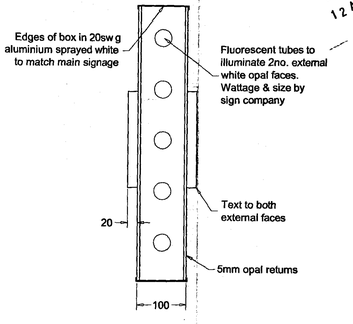

SECTION

Projecting Sign Details
Scale 1:5@A1

General Note:

All work to be carried out in accordance with the requirements of the latest Building Regulations, local Water Boards Regulations and current British Standards. Contractors must verify all dimensions at the job before commencing any work or making shop drawings. As revisions are issued it is the recipients responsibility to destroy old copies and make sure relevant third parties are made aware of the latest new revision. Written dimensions should be taken in preference to 'scaled-off' dimensions. Preference should be given to notes on the actual plan rather than those in the 'Design Notes Specification'.

Y09/0531/SH

APPLICATION 12 APR VALID

L3

RECEIVED 12 APR 2007

Client Name: mkone

Project Address: 28-30 Sandgate Road, Folkestone, Kent, CT20 1DP

Drawing Title: Proposed Fascia & Signage

No Of Drawings: 6 Of 6

Drawing No: FSN 06 | Job No: 2193md

Scale: shown | Date Drawn: 21.03.07

Description: | Rev: | Date:

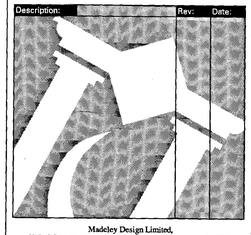

MADELEY design Limited

Madeley Design Limited,
Unit 6 Concourse House, Dewsbury Road, Leeds, LS11 7DF
Tel: 0113 2723456, Fax: 0113 2723457, Mob: 07957 640 452
jim@madeleydesign.com

Retail ◆ Office ◆ Leisure